


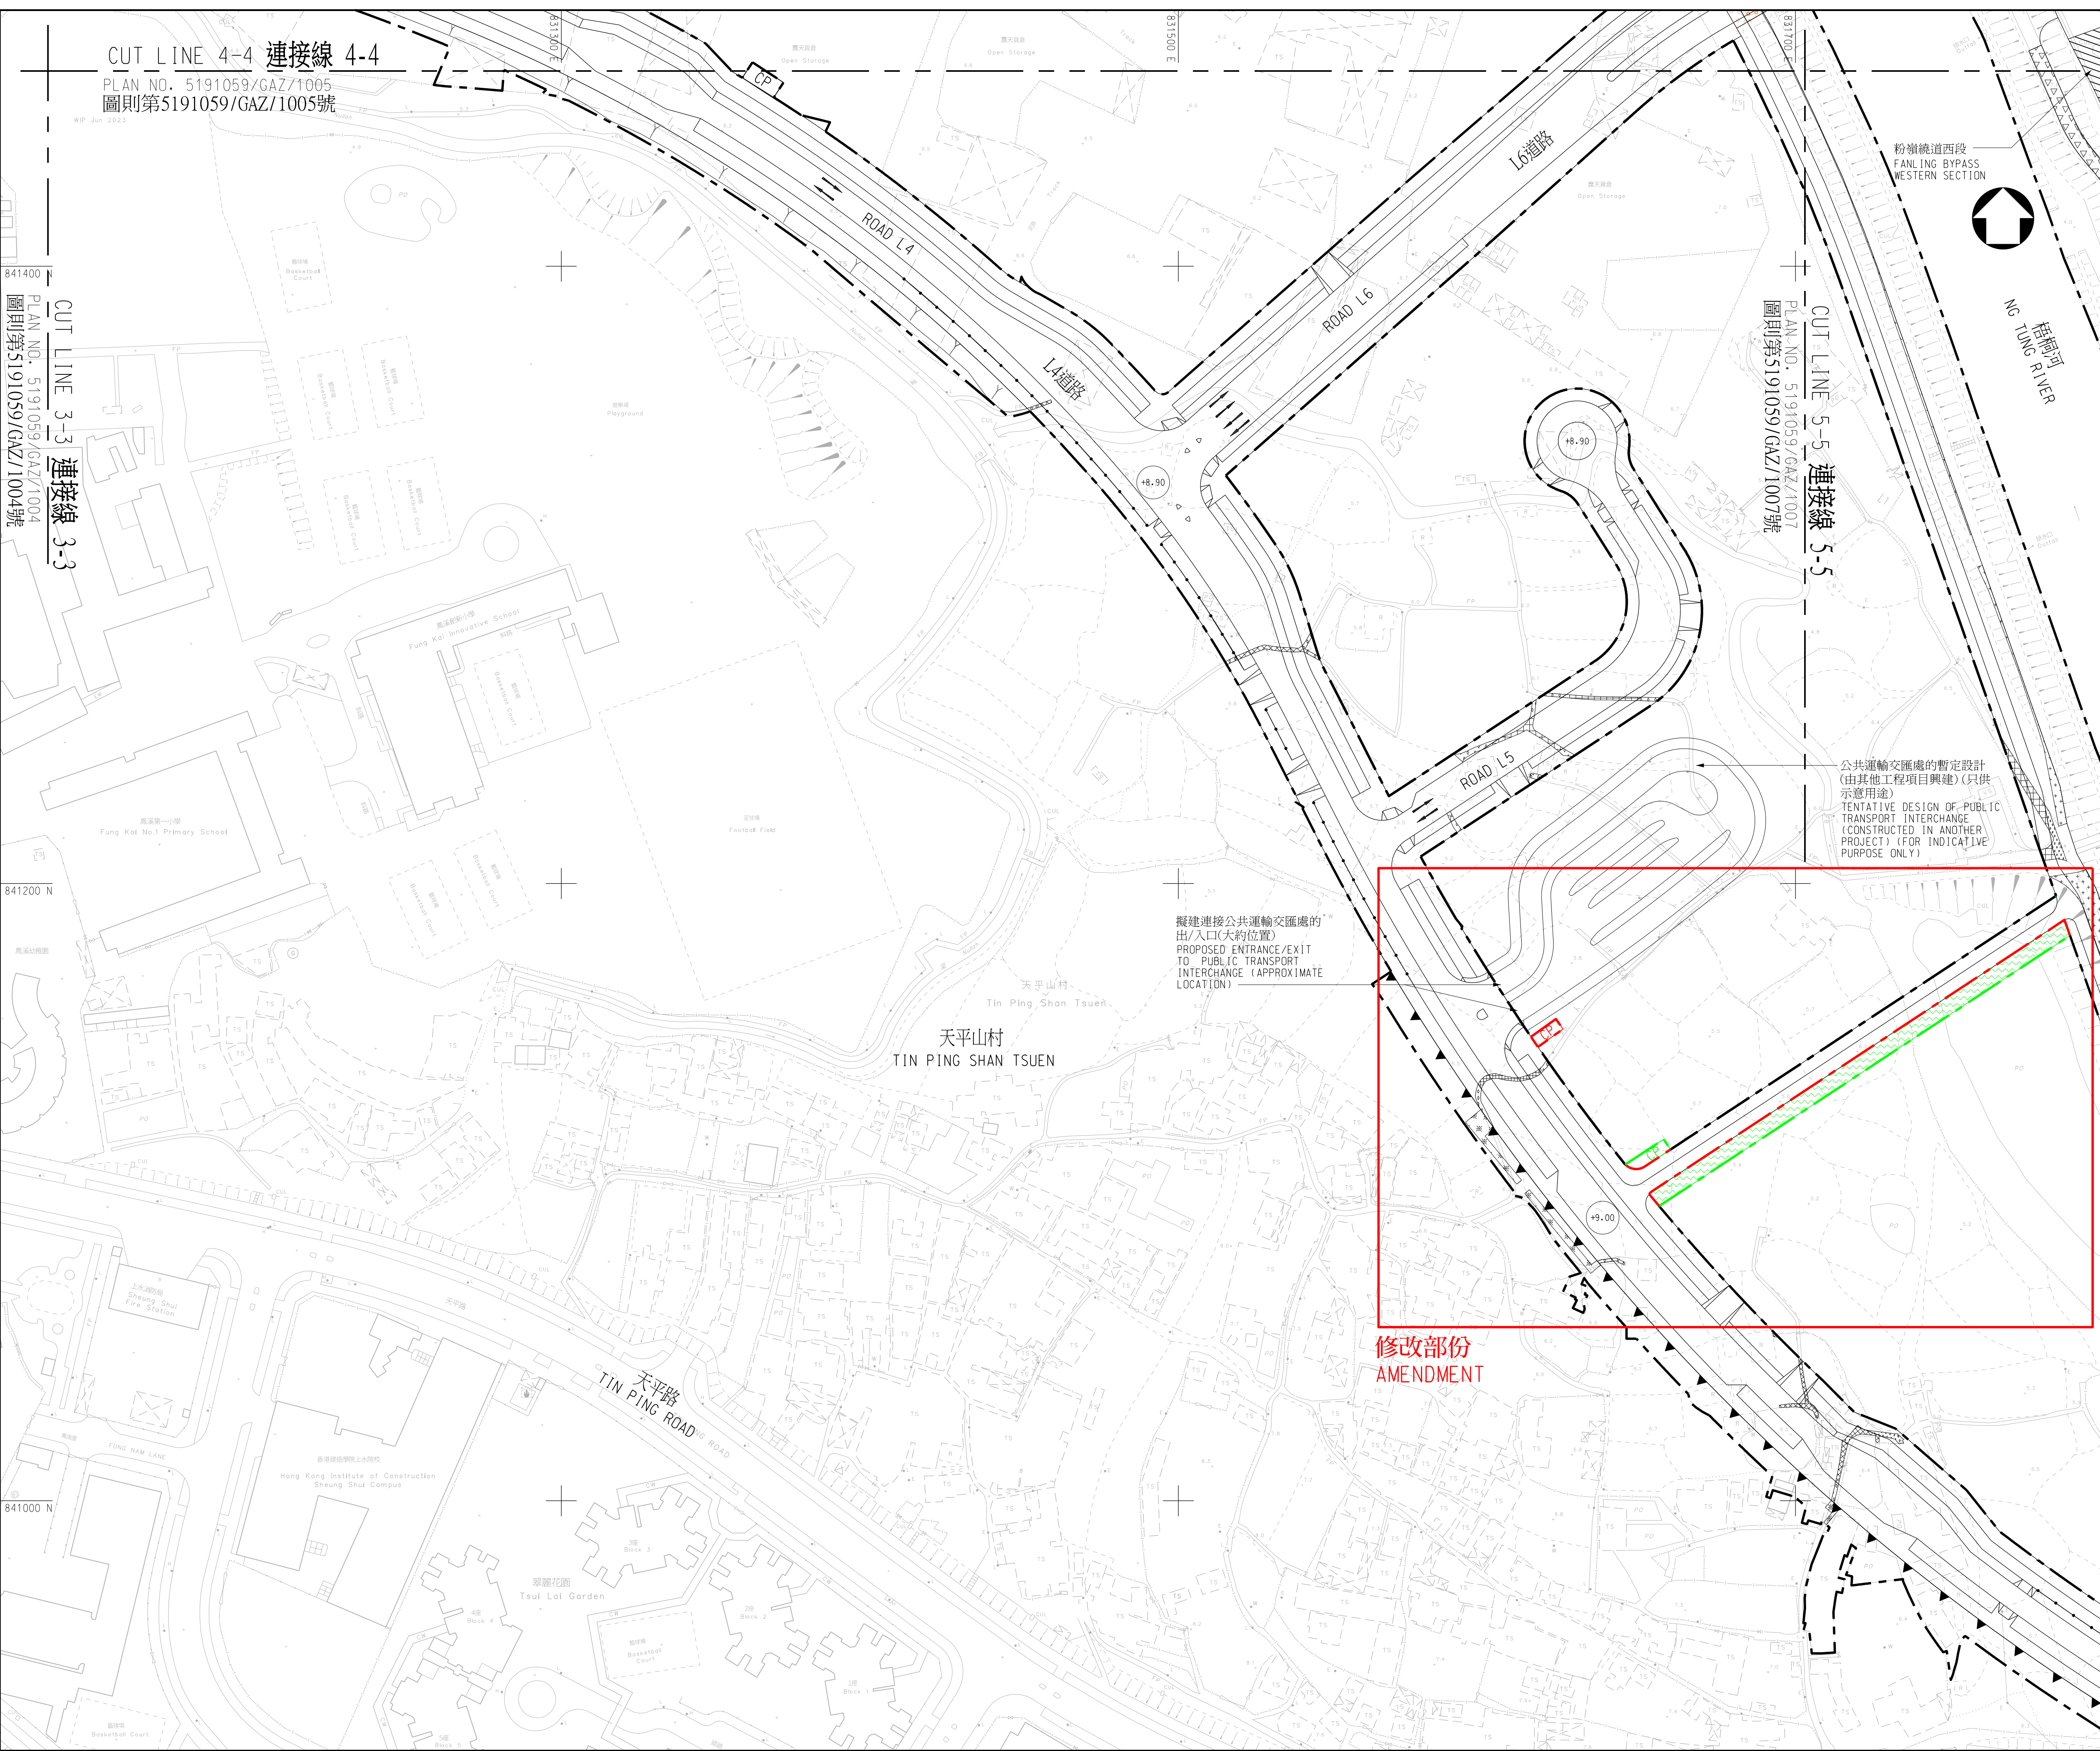

- 註釋:
NOTES:
- 除另有指明外，所有量度以米為單位。
ALL DIMENSIONS ARE IN METRES UNLESS OTHERWISE STATED.
 - 所有水平均為約數，以米為單位，並在香港主水平基準上。
ALL LEVELS ARE APPROXIMATE VALUES AND IN METRES ABOVE HONG KONG PRINCIPAL DATUM.
 - 如有需要，施工區界限內部分現有地面行車道、地面行人路和地面美化市容地帶或將分階段暫時封閉。
SECTIONS OF THE EXISTING AT-GRADE CARRIAGEWAYS, AT-GRADE FOOTPATHS AND AT-GRADE AMENITY AREAS WITHIN THE LIMIT OF WORKS AREA MAY BE TEMPORARILY CLOSED IN PHASES AS AND WHEN REQUIRED.
 - 如有需要，斜坡穩固工程或會在施工區界限之內進行。
SLOPE STABILIZATION WORKS MAY BE CARRIED OUT WITHIN THE LIMIT OF WORKS AREA AS AND WHEN REQUIRED.
 - 圖例載於圖則第5191059/GAZ/1001號。
DETAILS OF LEGEND ARE SHOWN IN PLAN NO. 5191059/GAZ/1001.

建議修訂 (取消)
PROPOSED AMENDMENTS (DELETION)

- 原有施工區界限將取消
ORIGINALLY PROPOSED LIMIT OF WORKS AREA TO BE DELETED
- 原有擬建單車停放處將取消
ORIGINALLY PROPOSED CYCLE PARKING AREA TO BE DELETED
- 原有擬建地面行人路將取消
ORIGINALLY PROPOSED AT GRADE FOOTPATH TO BE DELETED

建議修訂 (新增)
PROPOSED AMENDMENTS (ADDITION)

- 施工區界限
LIMIT OF WORKS AREA
- 擬建單車停放處
PROPOSED CYCLE PARKING AREA
- 擬建地面行人路
PROPOSED AT GRADE FOOTPATH

工程名稱 Project Title
工務計劃項目第7828CL 號
古洞北新發展區及粉嶺北新發展區
餘下地盤平整和基礎設施工程
粉嶺北新發展區(道路工程)
PWP ITEM NO. 7828CL
REMAINING PHASE OF SITE FORMATION AND
ENGINEERING INFRASTRUCTURE WORKS AT
KWU TUNG NORTH NEW DEVELOPMENT AREA
AND FANLING NORTH NEW DEVELOPMENT AREA
(ROAD WORKS)

圖則名稱 Plan Title
根據《道路(工程、使用及補償)條例》
(第 370 章)而在憲報公布的圖則
PLAN FOR GAZETTING UNDER ROADS
(WORKS, USE AND COMPENSATION)
ORDINANCE (CHAPTER 370)

圖則編號 Plan No.
5191059/GAZ/1006A

辦事處 Office
北拓展處
NORTH DEVELOPMENT OFFICE

十張之第五張
SHEET 5 OF 10

比例 Scale
1 : 1000 (A1)
1 : 2000 (A3)